


The image consists of two photographs of a drainage ditch. The top photograph shows a wide view of a ditch with a concrete curb on the right side and a grassy field on the left. The ditch is filled with water, and there are some small pieces of debris floating in it. The bottom photograph is a closer view of the ditch, showing the liner material and some vegetation on the left bank. The sun is reflecting off the water in the bottom photo.

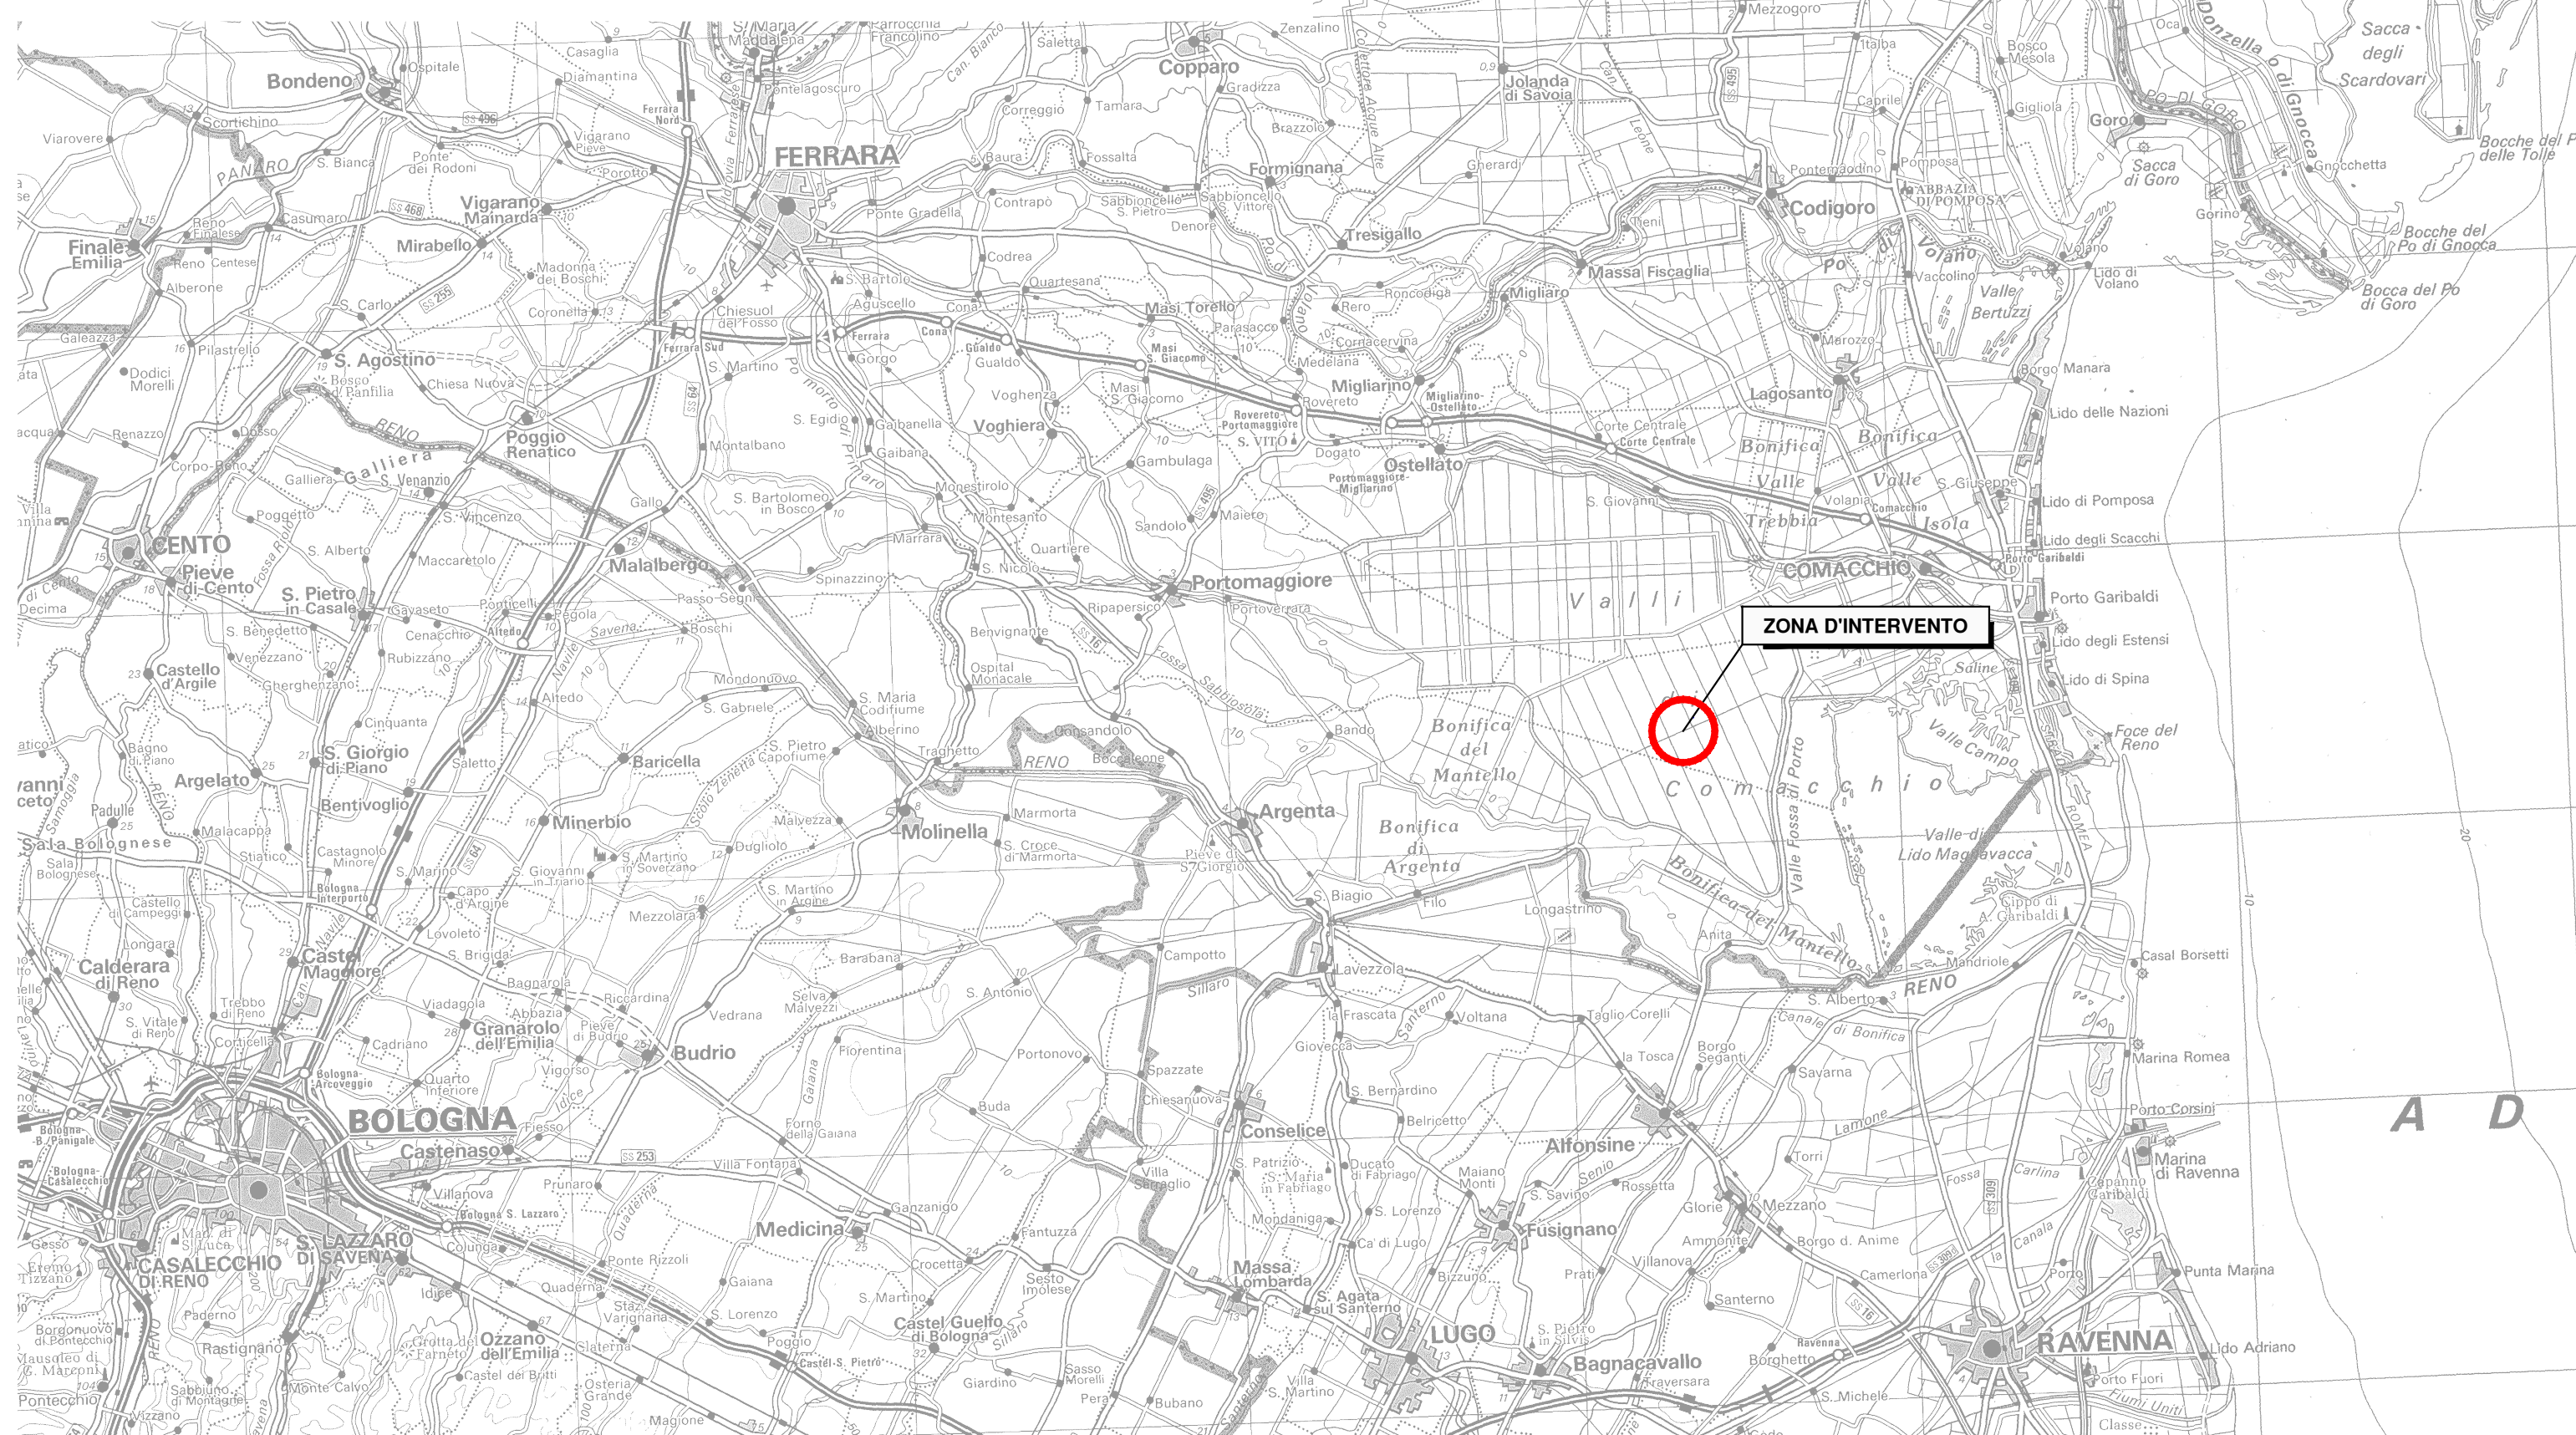

Canaletta mantello 1
Oggetto di progetto

Tratto condotta Mantello 1
già in fase di affidamento lavori

Strada Provinciale 79

Strada Provinciale N. 13

SP1a

Via Spina

Via della Lepre

Str. Fiume



CONSORZIO DI BONIFICA PIANURA DI FERRARA
C.F. 93076450381
Sede legale: 44121 Ferrara - Via Borgo dei Leoni, 28
Capo postale provvisorio: 44121 Ferrara - Via De' Ronchi, 1
Tel: 0532/434111 - Fax: 0532/434112
E-mail: info@bonificaferrara.it
Web: www.bonificaferrara.it
PEC: posta.certificata@pec.bonificaferrara.it

aderente all' 
ASSOCIAZIONE NAZIONALE CONSORZI GESTIONE E TUTELA DEL TERRITORIO E ACQUE IRRIGUE

PROGETTO ESECUTIVO

Provincia di Ferrara
Comune di Ostellato

RECUPERO DELLE ORIGINARIE CONDIZIONI DI OFFICIOSITÀ
DI UN TRATTO DELLA CANALETTA MANTELLO UNO

INQUADRAMENTO GENERALE

Data:

Elab.:

3.1

IL PROGETTISTA
(Dott. Ing. Valeria Chierici)

IL COLLABORATORE
Dott. Ing. Mattia Carbonari

IL RESPONSABILE
DEL PROCEDIMENTO
(Dott. Ing. Marco Volpin)



Elab.: Carbonari Mattia	Data dis.: Ottobre 2020	Pos. arch.:	File: PL MANTELLO 1
-------------------------	-------------------------	-------------	---------------------